


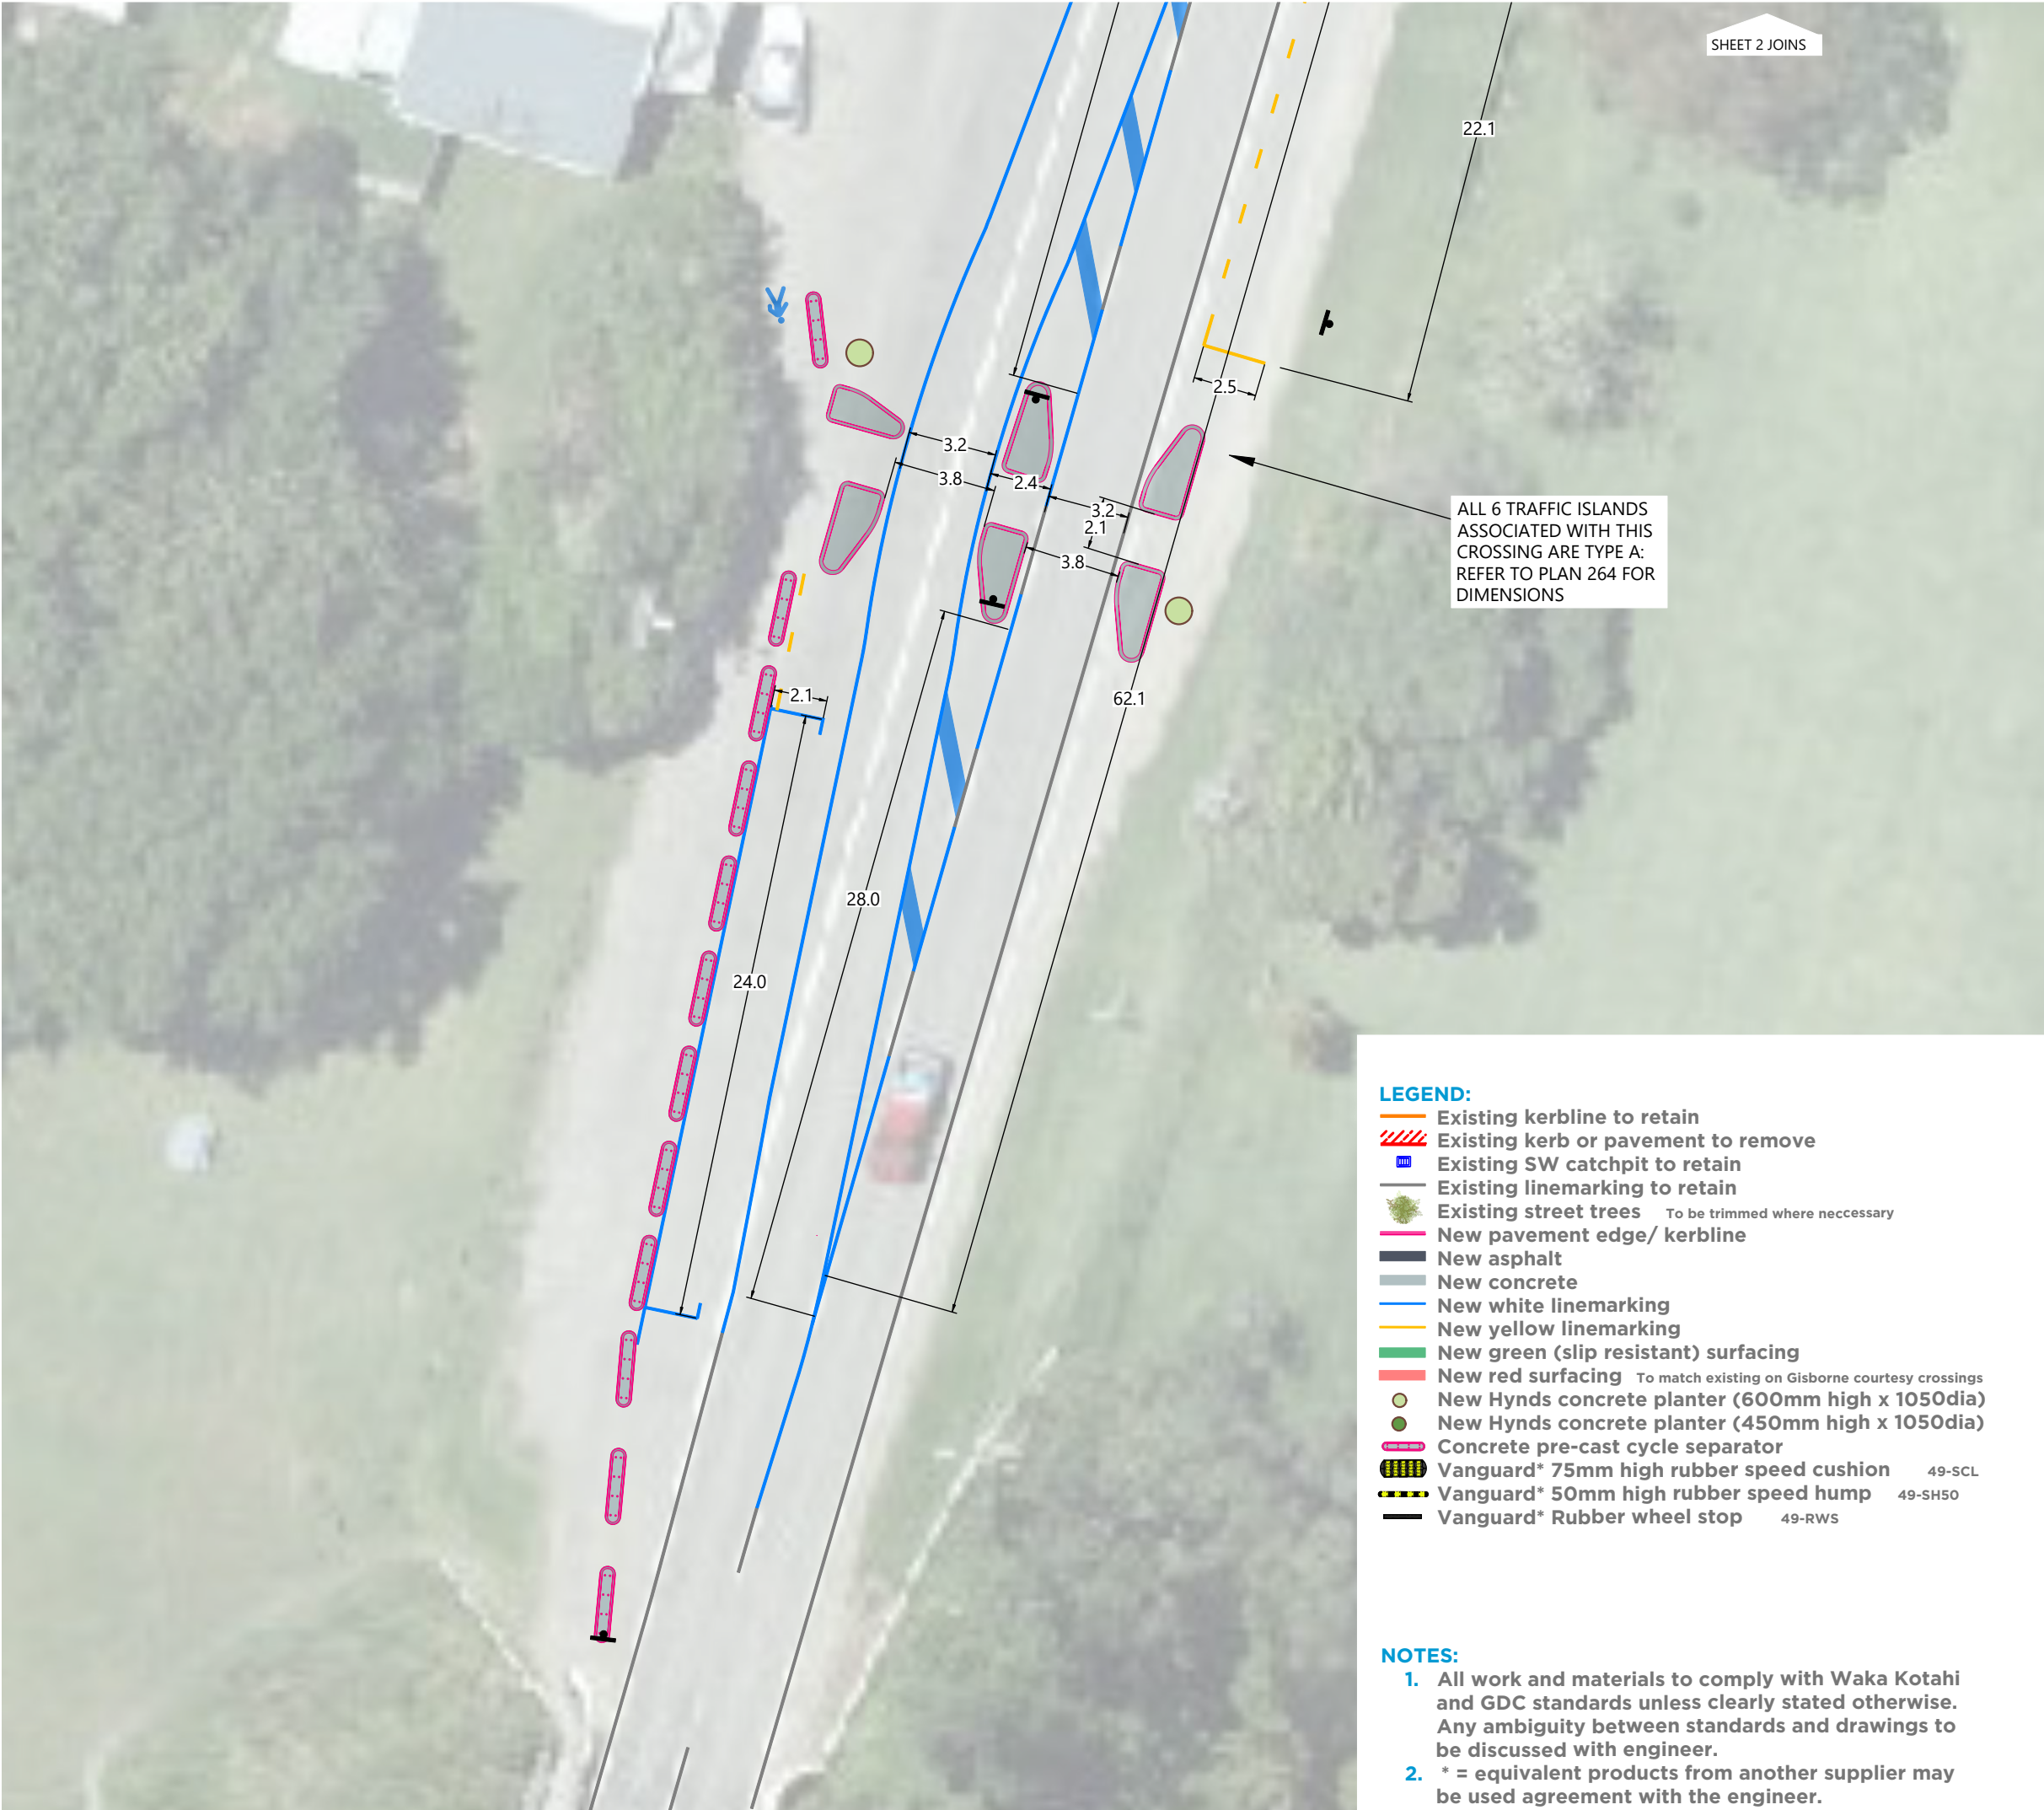

MRCagney

VERSION HISTORY

VER:	DESCRIPTION:	APPD:	DATE:
0.1	DRAFT DETAILED DESIGN PLANS 200-208 ONLY		30/01/2024
1	DRAFT DETAILED DESIGN DRAWINGS		8/02/2024
1.1	DRAFT DETAILED DESIGN DRAWINGS		16/02/2024
1.2a	DRAFT DETAILED DESIGN DRAWINGS - Raised table removed		15/03/2024
1.2b	DRAFT DETAILED DESIGN DRAWINGS - all State Highway speed humps removed		15/03/2024
2	FOR CONSTRUCTION		22/04/2024



Streets for People
Uawa
Uawa Main Street
Upgrade Trial

Layout
Sheet 1 of 8

CLIENT:



DWG No: **NZ3334a-201** DESIGN BY: **SH**
VERSION: **2.0** DRAWN BY: **MH**
DATE: **22-04-24** CHECKED BY: **CG**
SCALE: **1:250@A3** APPROVED BY: